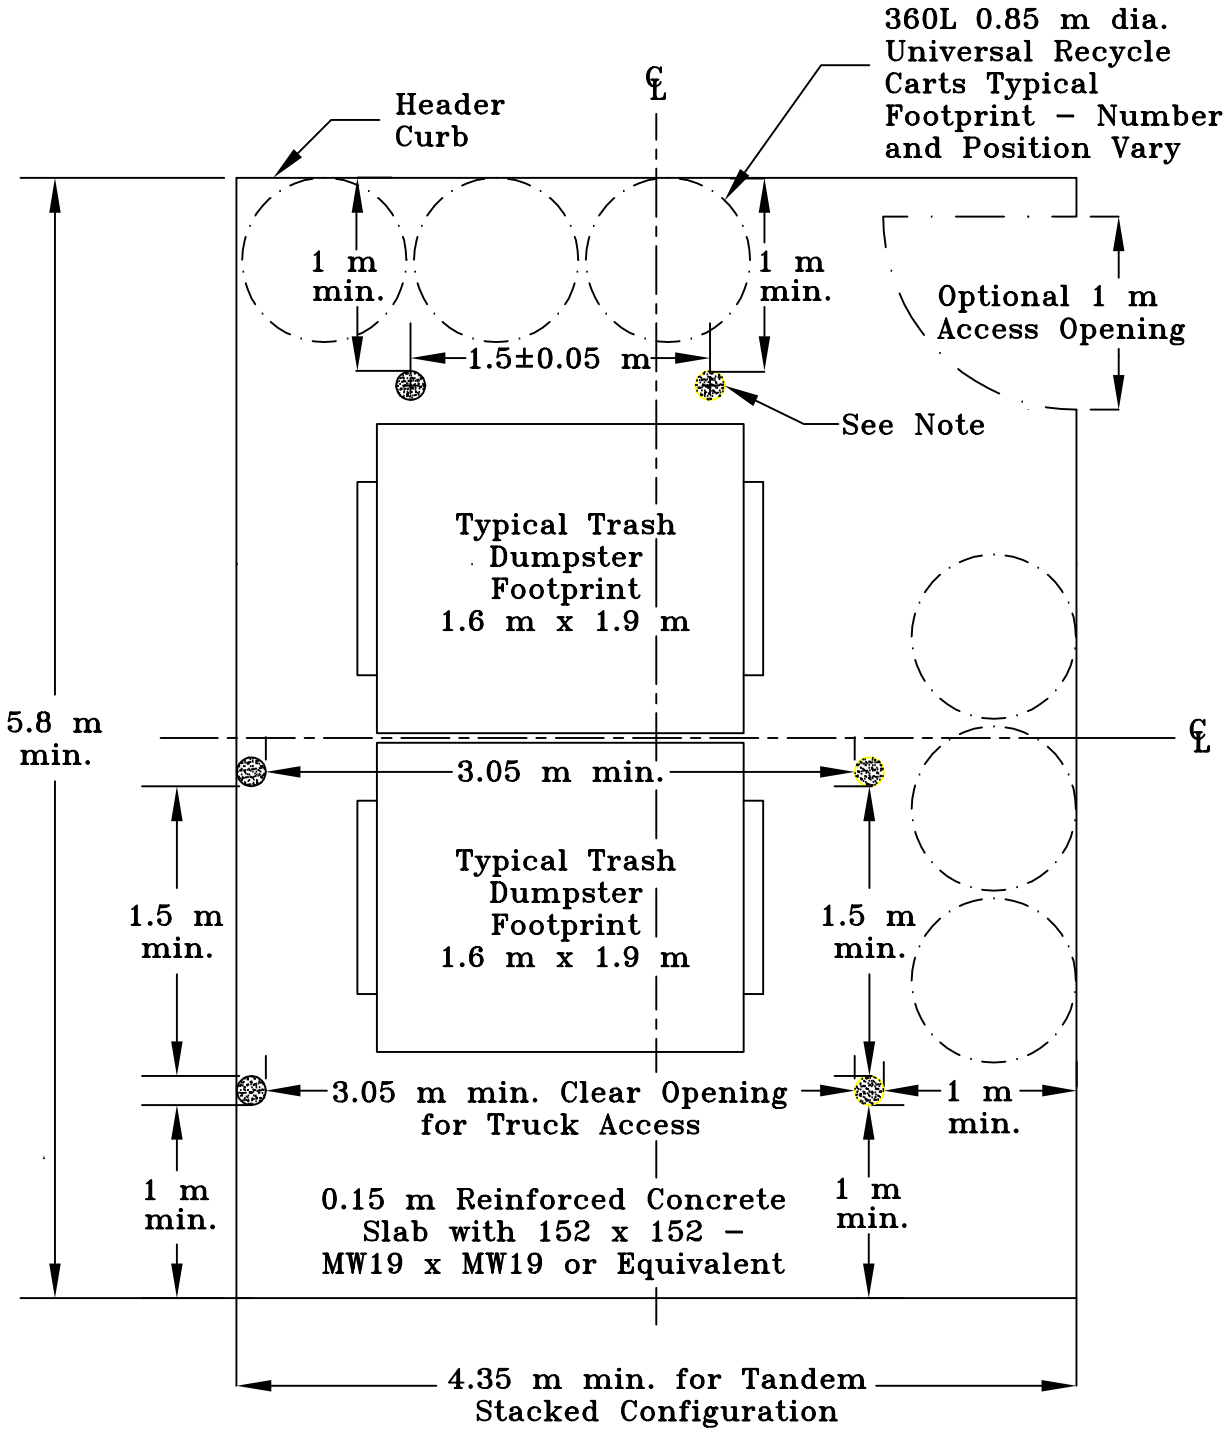

NOTE: Bollards (6) Typical – .15 m min. diameter – Sch. 40 Steel Pipe Concrete Filled

	Trash and Recycling Pad for Two Tandem Stacked Dumpsters with Roll-out Cart Storage		